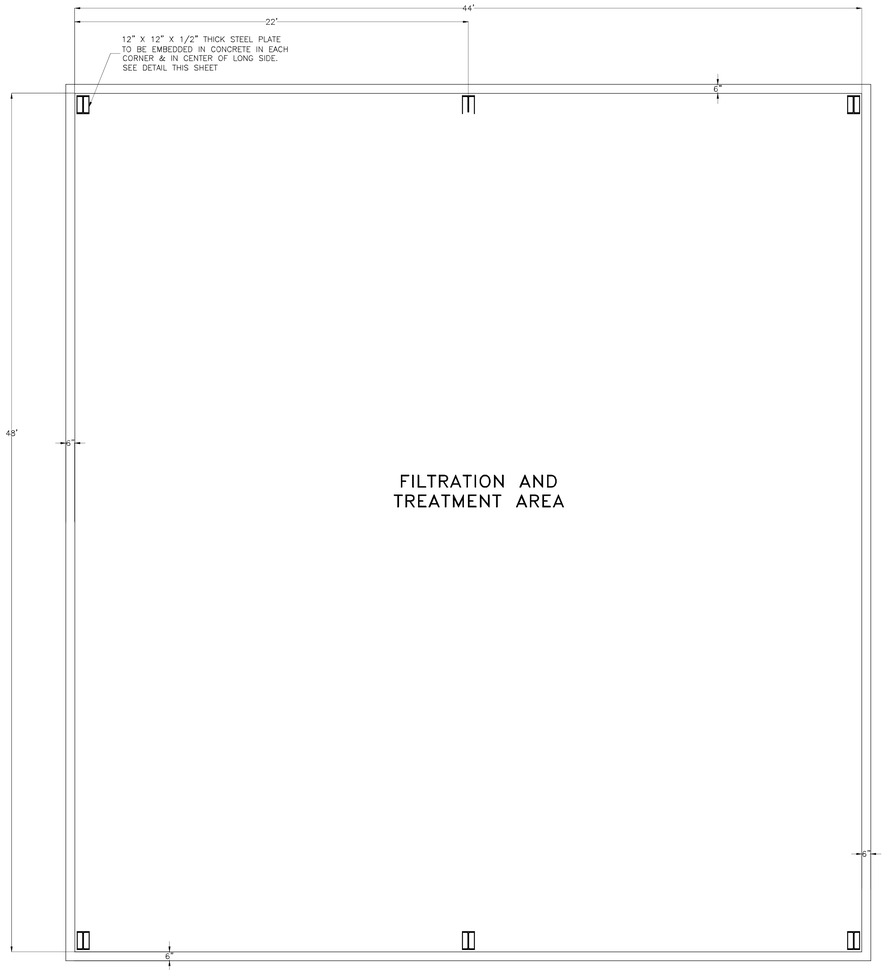

PLAN VIEW

SCALE: 1/4" = 1'-0"

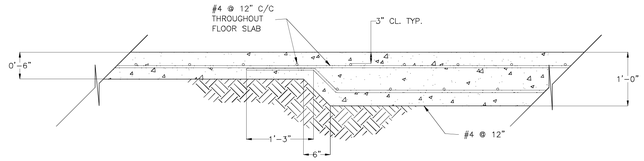

SLAB UNDER PUMPS DETAIL

SCALE: 3/4" = 1'-0"

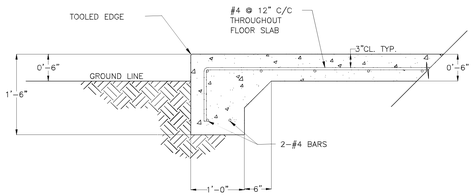

PERIMETER GRADE BEAM DETAIL

SCALE: 3/4" = 1'-0"

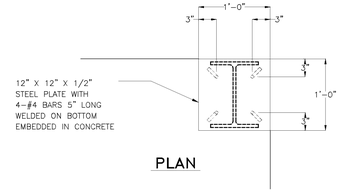

PLAN

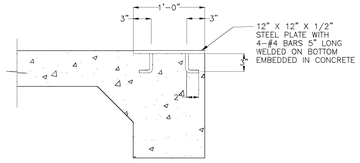

SECTION

PLATE DETAIL

SCALE: 1" = 1'-0"

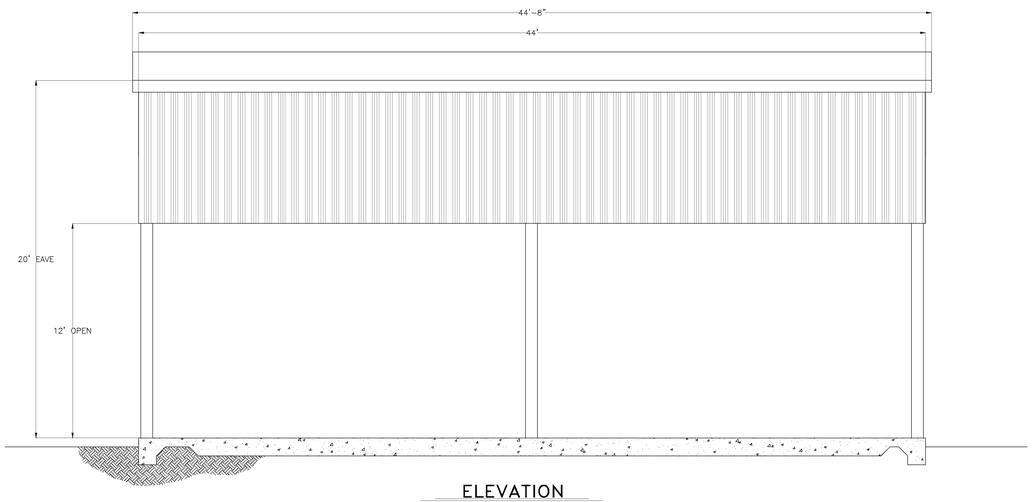

ELEVATION

SCALE: 1/4" = 1'-0"

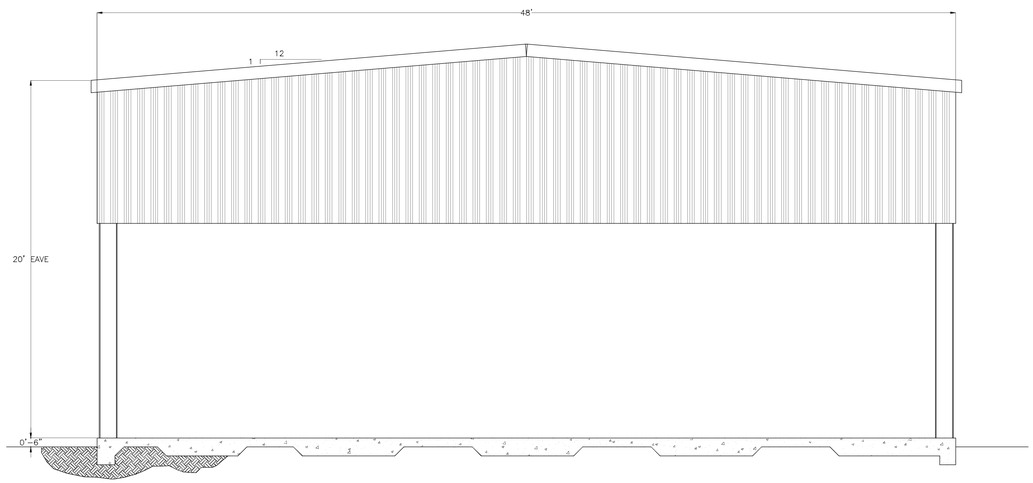

END VIEW

SCALE: 1/4" = 1'-0"

REVISIONS

House Engineering & Construction, Inc.
2614 LANSING SWITCH ROAD
LONGVIEW, TEXAS 75602
(903)660-1020 FAX (903)668-4199

STATE OF TEXAS
RANDAL R HOUSE
E-77283
REGISTERED PROFESSIONAL ENGINEER

Randal R House
10/15/2013

PROPOSED SHED PLAN AND DETAILS

BUCKEYE BRINE L.L.C.
RIVERSIDE WATER RECYCLE PROJECT

DRAWN
RRH
DATE
10/11/13
JOB NO.
SCALE
AS NOTED
SHEET NO.
S5