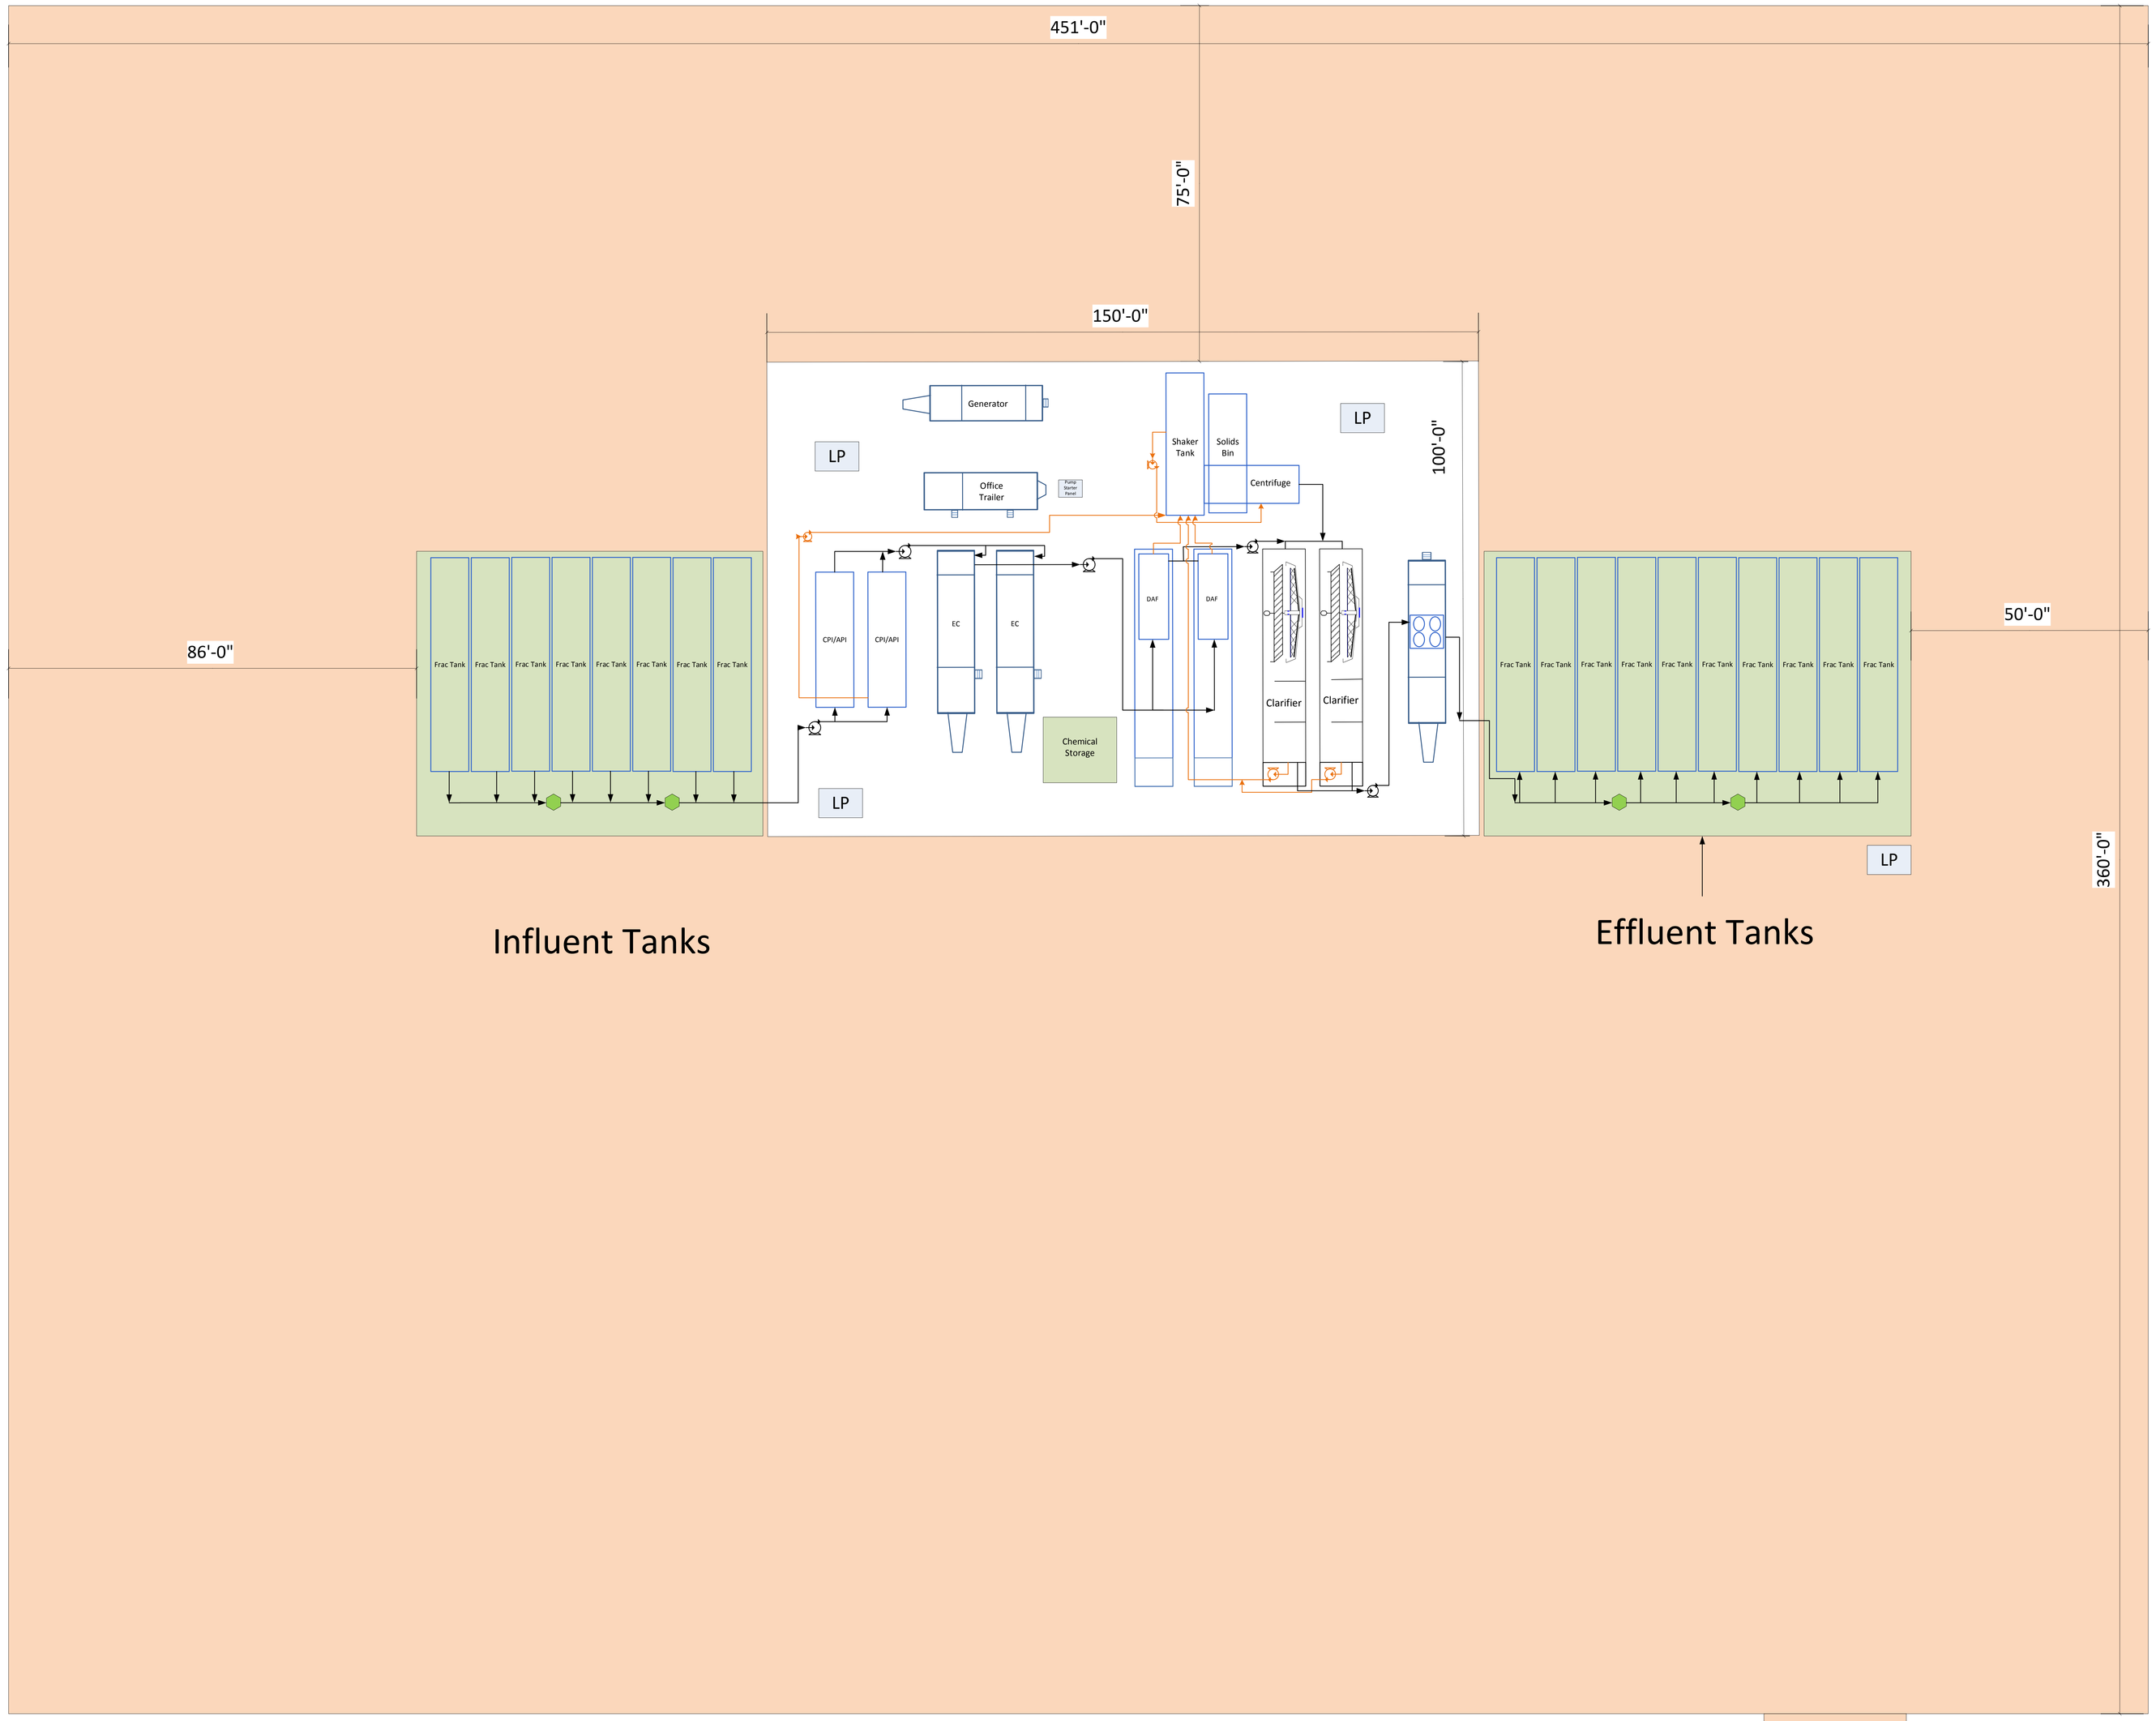
451'-0"
75'-0"
150'-0"
100'-0"
86'-0"
50'-0"
360'-0"
Generator
LP
Office Trailer
Pump Starter Panel
Shaker Tank
Solids Bin
Centrifuge
LP
Frac Tank
CPI/API
EC
DAF
Clarifier
Chemical Storage
LP
Influent Tanks
Effluent Tanks
LP
Access Road from 646